lighting plan
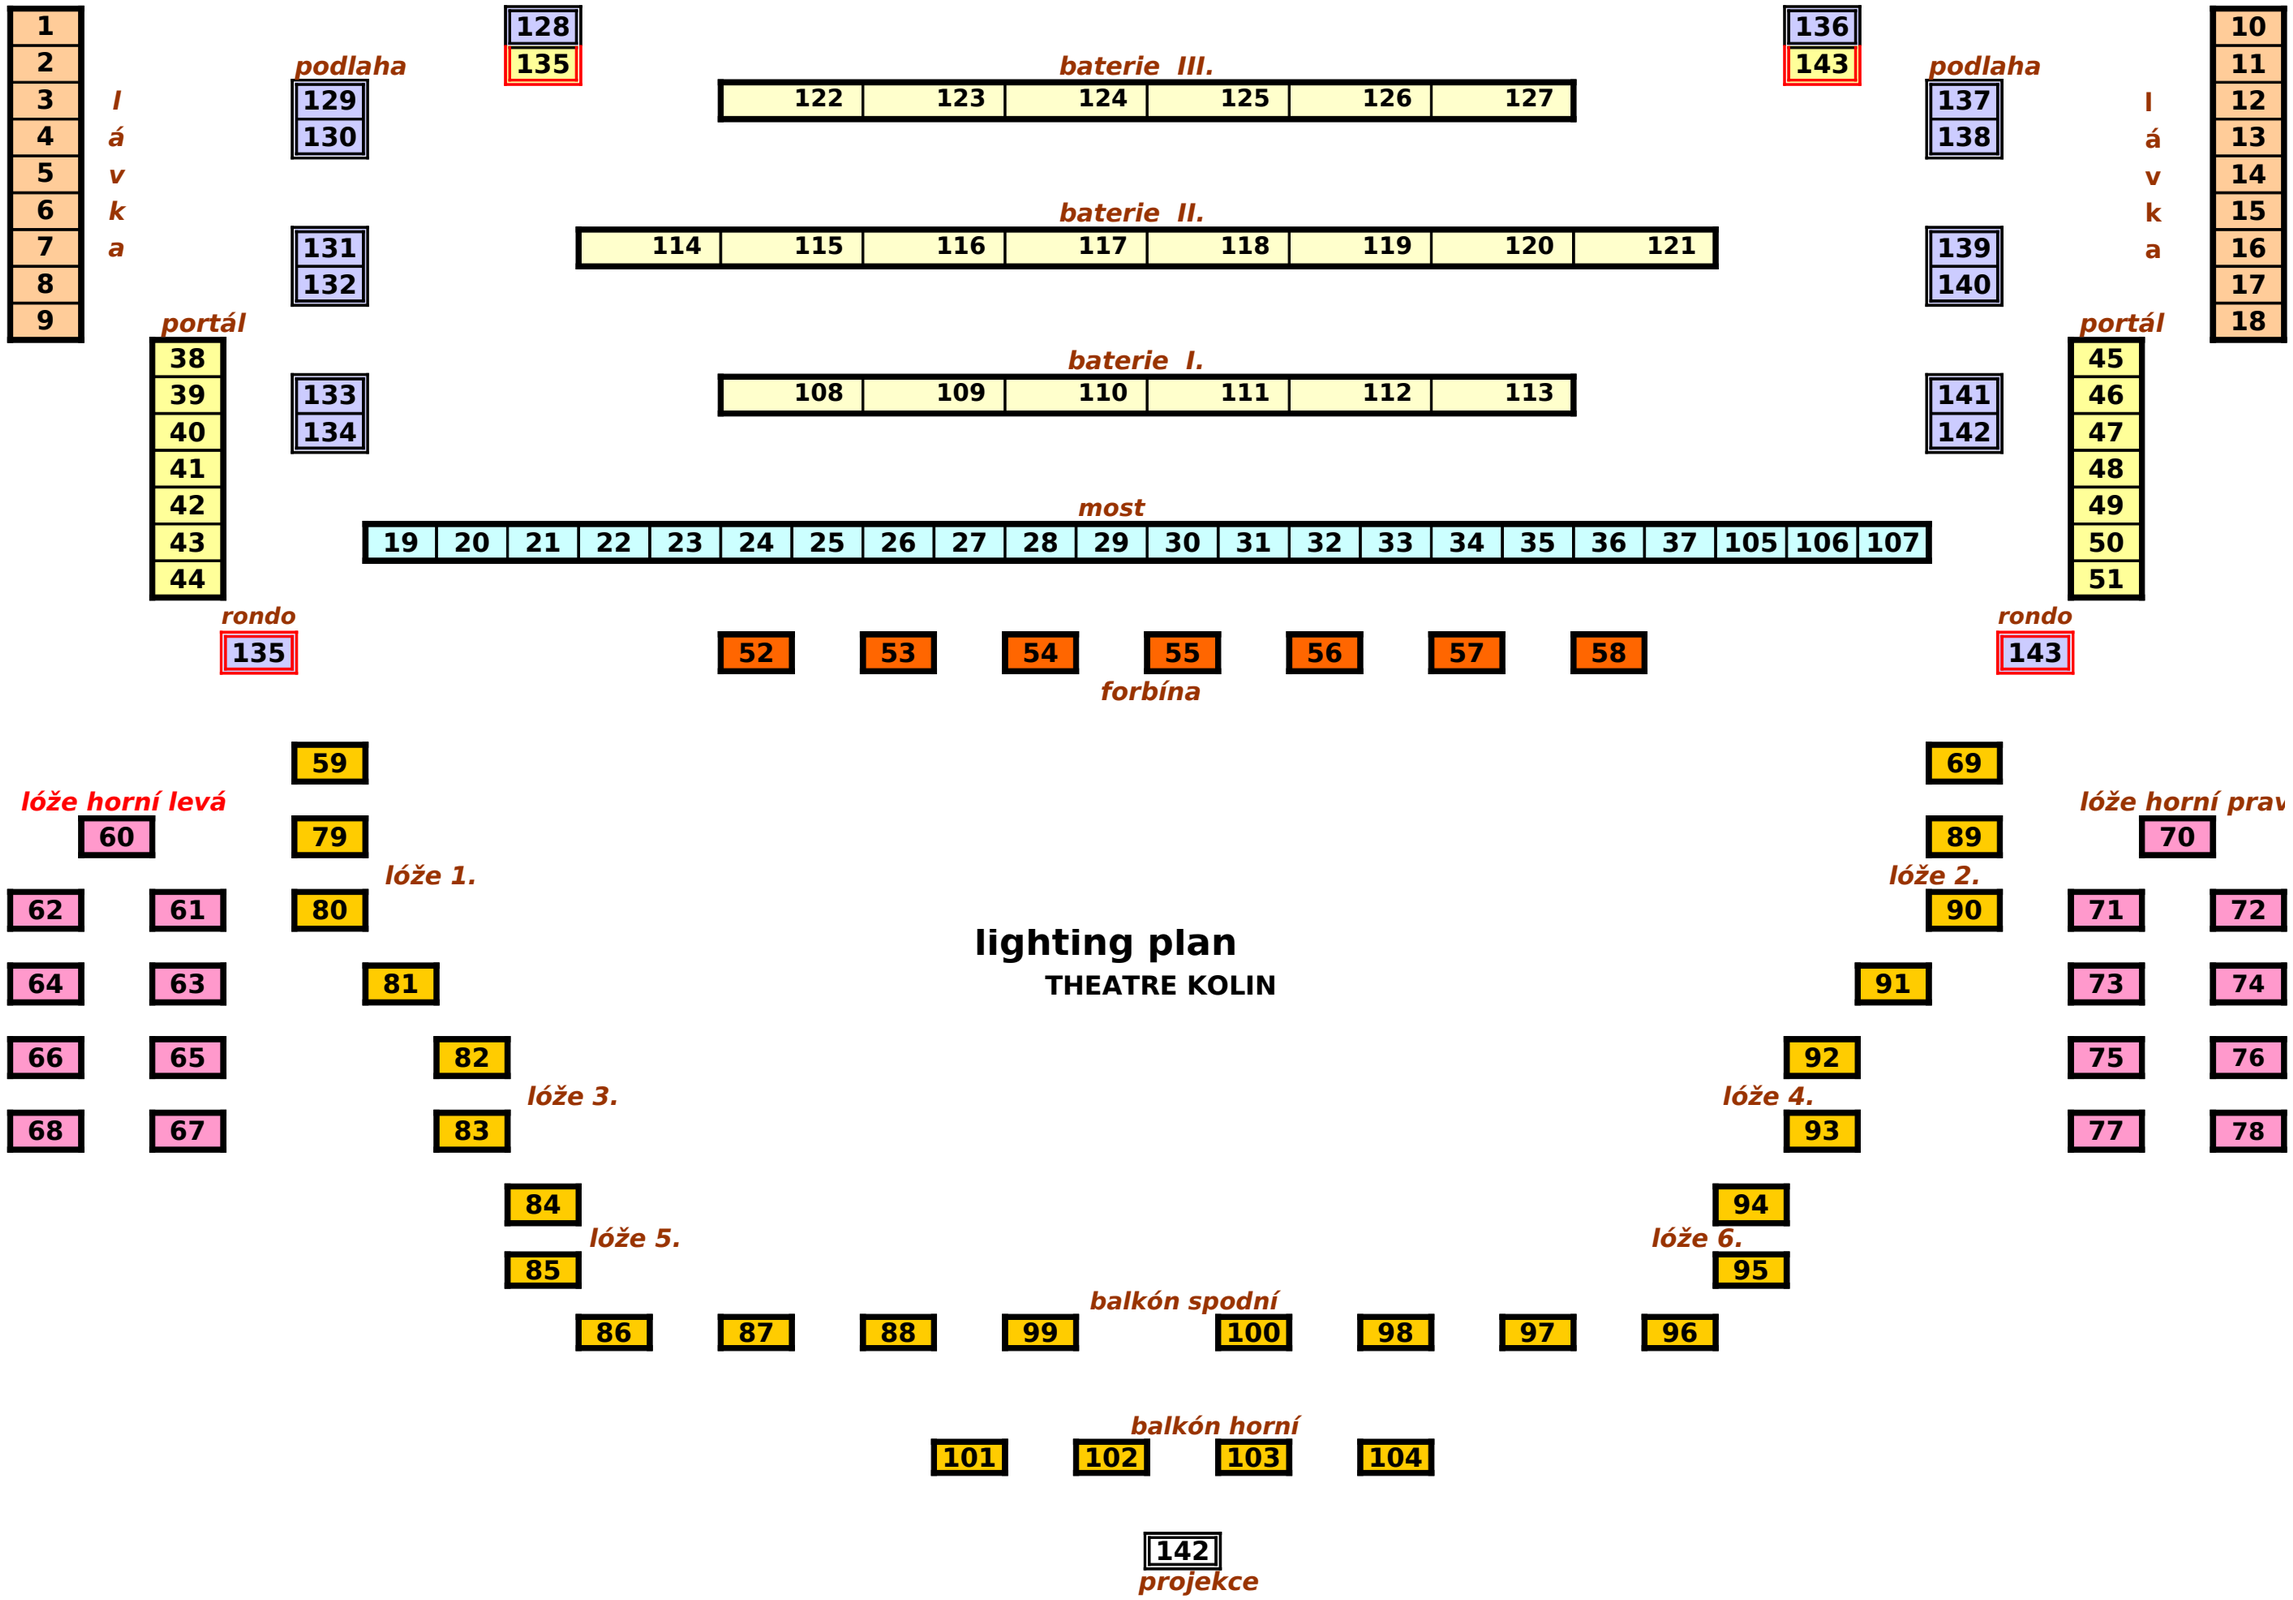
THEATRE KOLIN